



CORE CREEK_REVISD ROUTING_2018_11_09.dwg Layout: 11 X 17 BORDER Plotted By: cgreen, on Mon Nov 12, 2018 at 9:53am

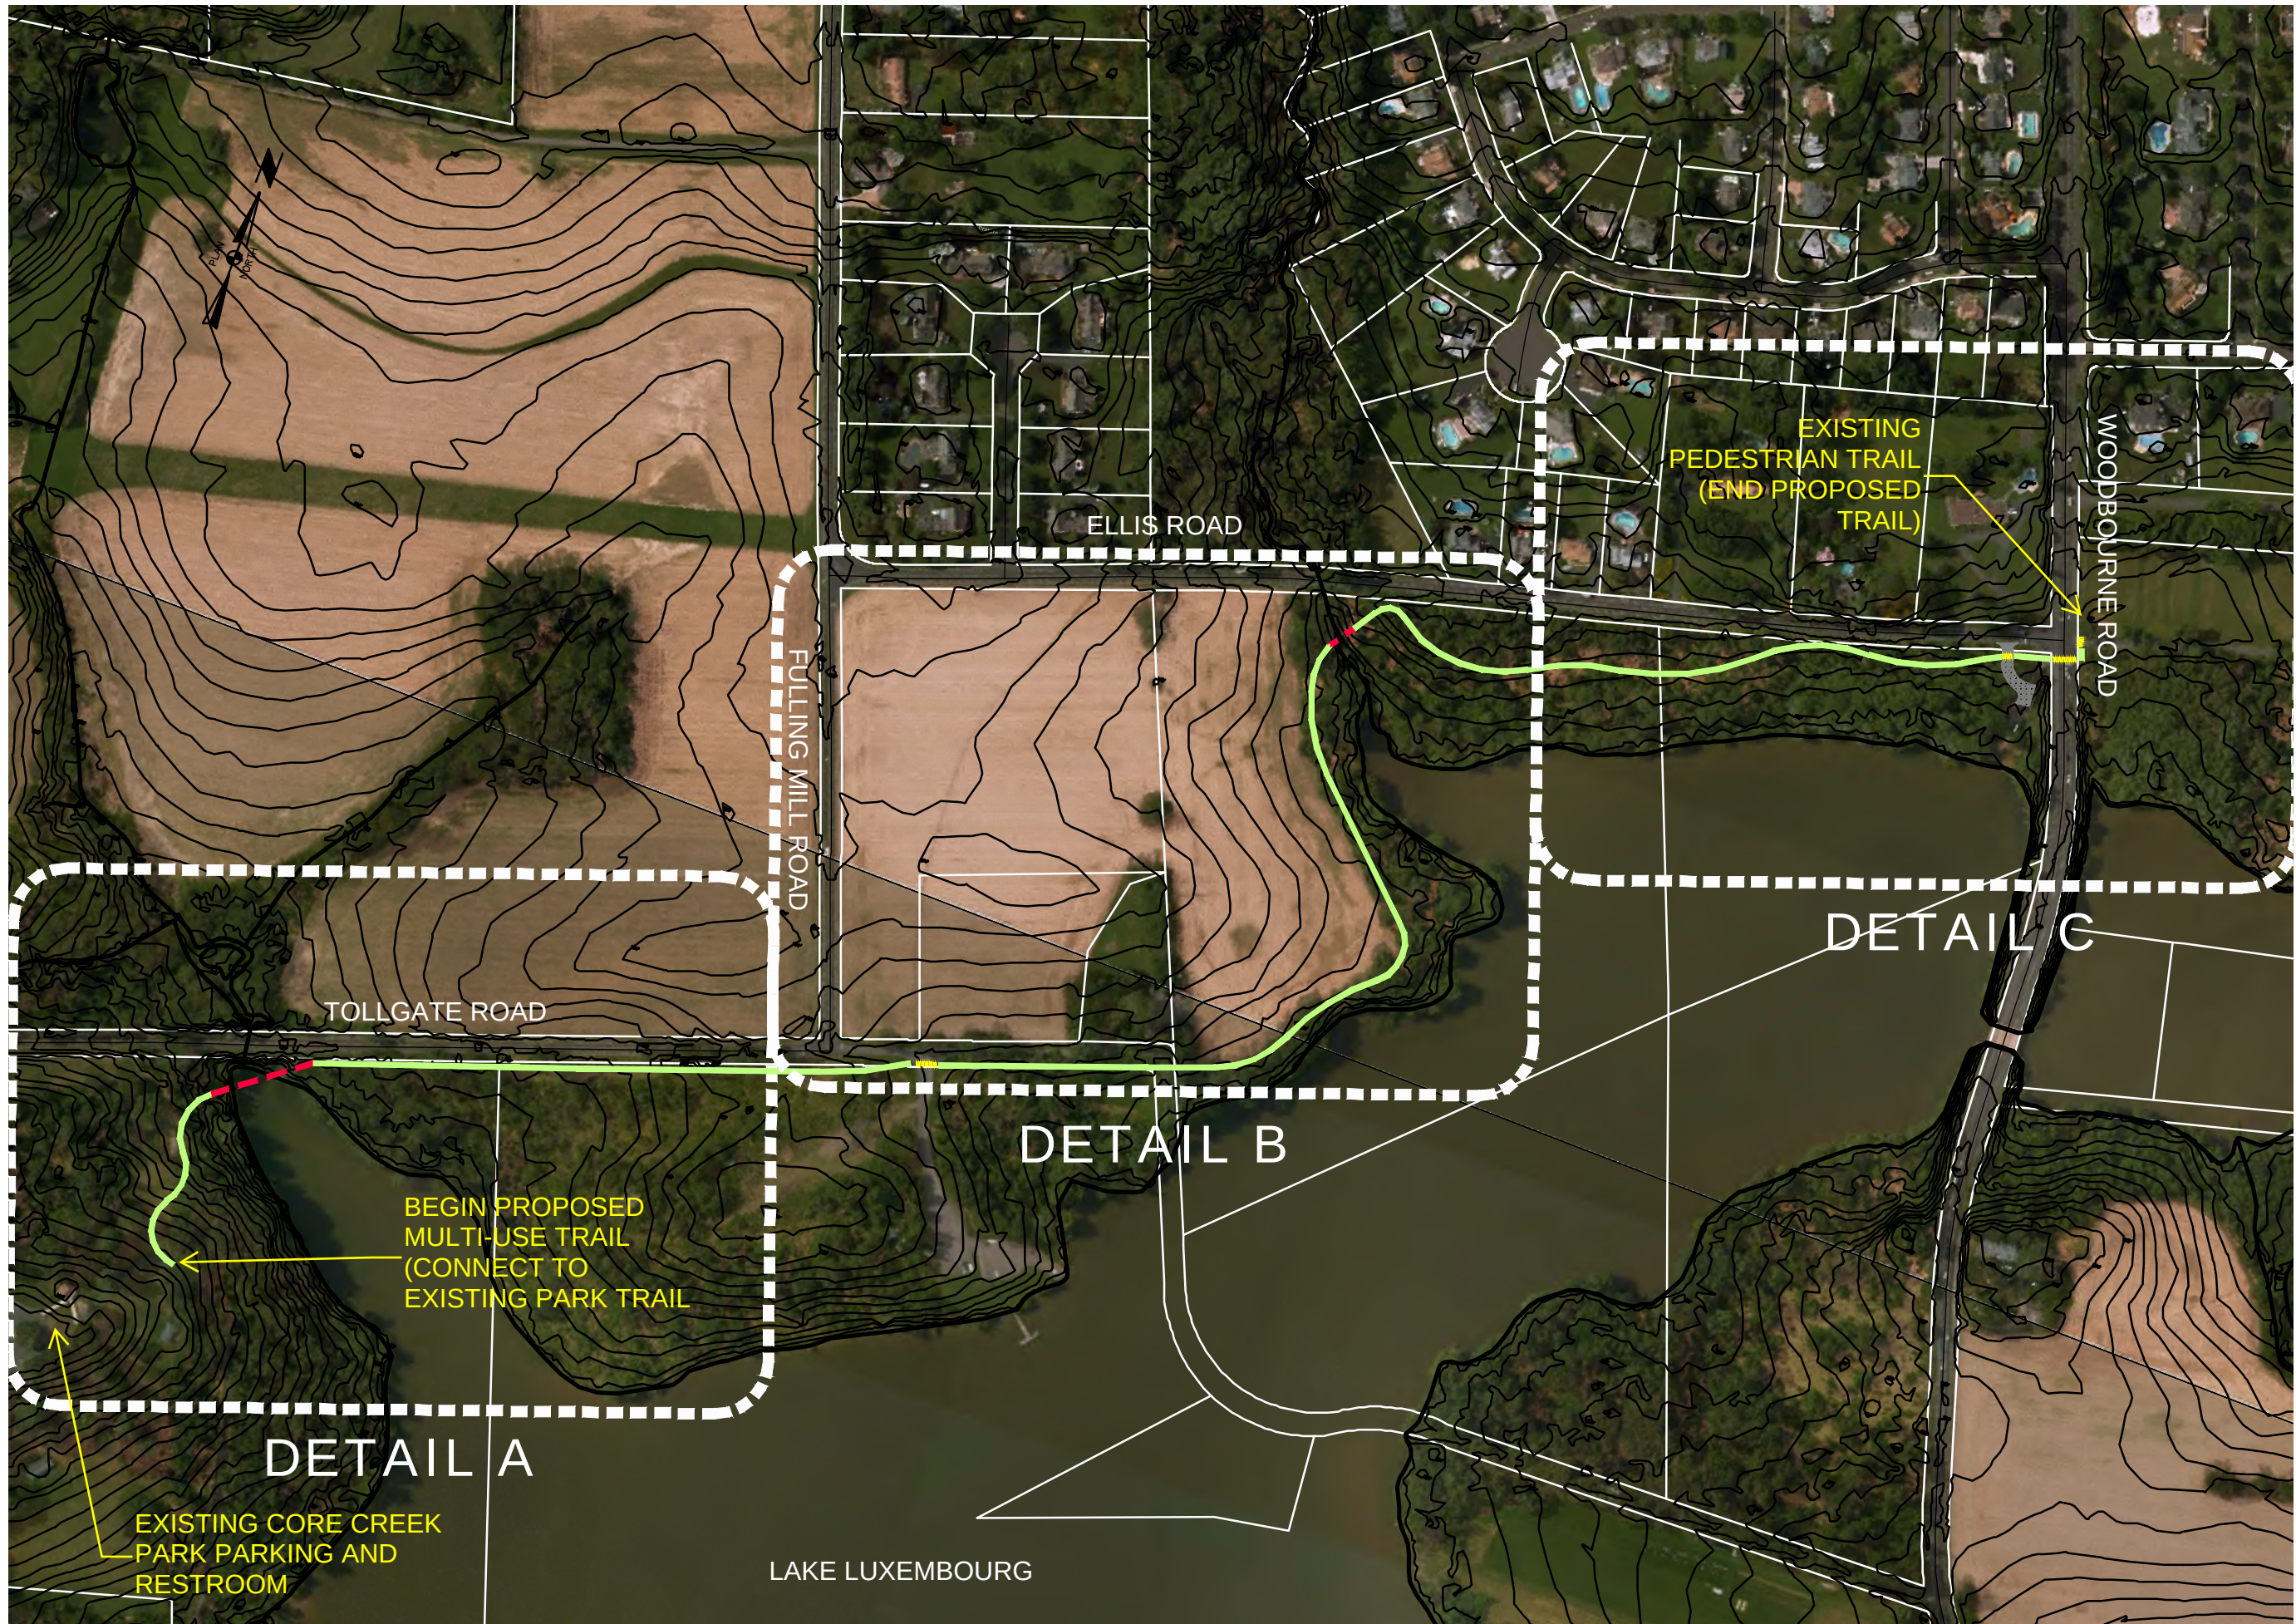

GILMORE & ASSOCIATES, INC.
ENGINEERING & CONSULTING SERVICES
5100 TILGHMAN STREET, SUITE 150 ALLENTOWN, PA 18104 • (610) 366-8064

DRAWN BY:
CEG

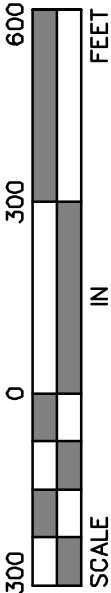

CONCEPT PLAN – OVERALL
NESHAMINY GREENWAY

**CORE CREEK PARK TO
WOODBOURNE ROAD**

MIDDLETOWN TOWNSHIP, BUCKS COUNTY, PENNSYLVANIA

JOB NO.:

13-05008-01

DATE:

11/09/18

SCALE:

1" = 300'