


S:\2016\167139\Final Dwg\Construction\Also Plans\Pavement Marking\Also Signs\PavePlans.dwg || Tabname 01-Cover || Jan 20, 2022 - 2:12pm || ehines

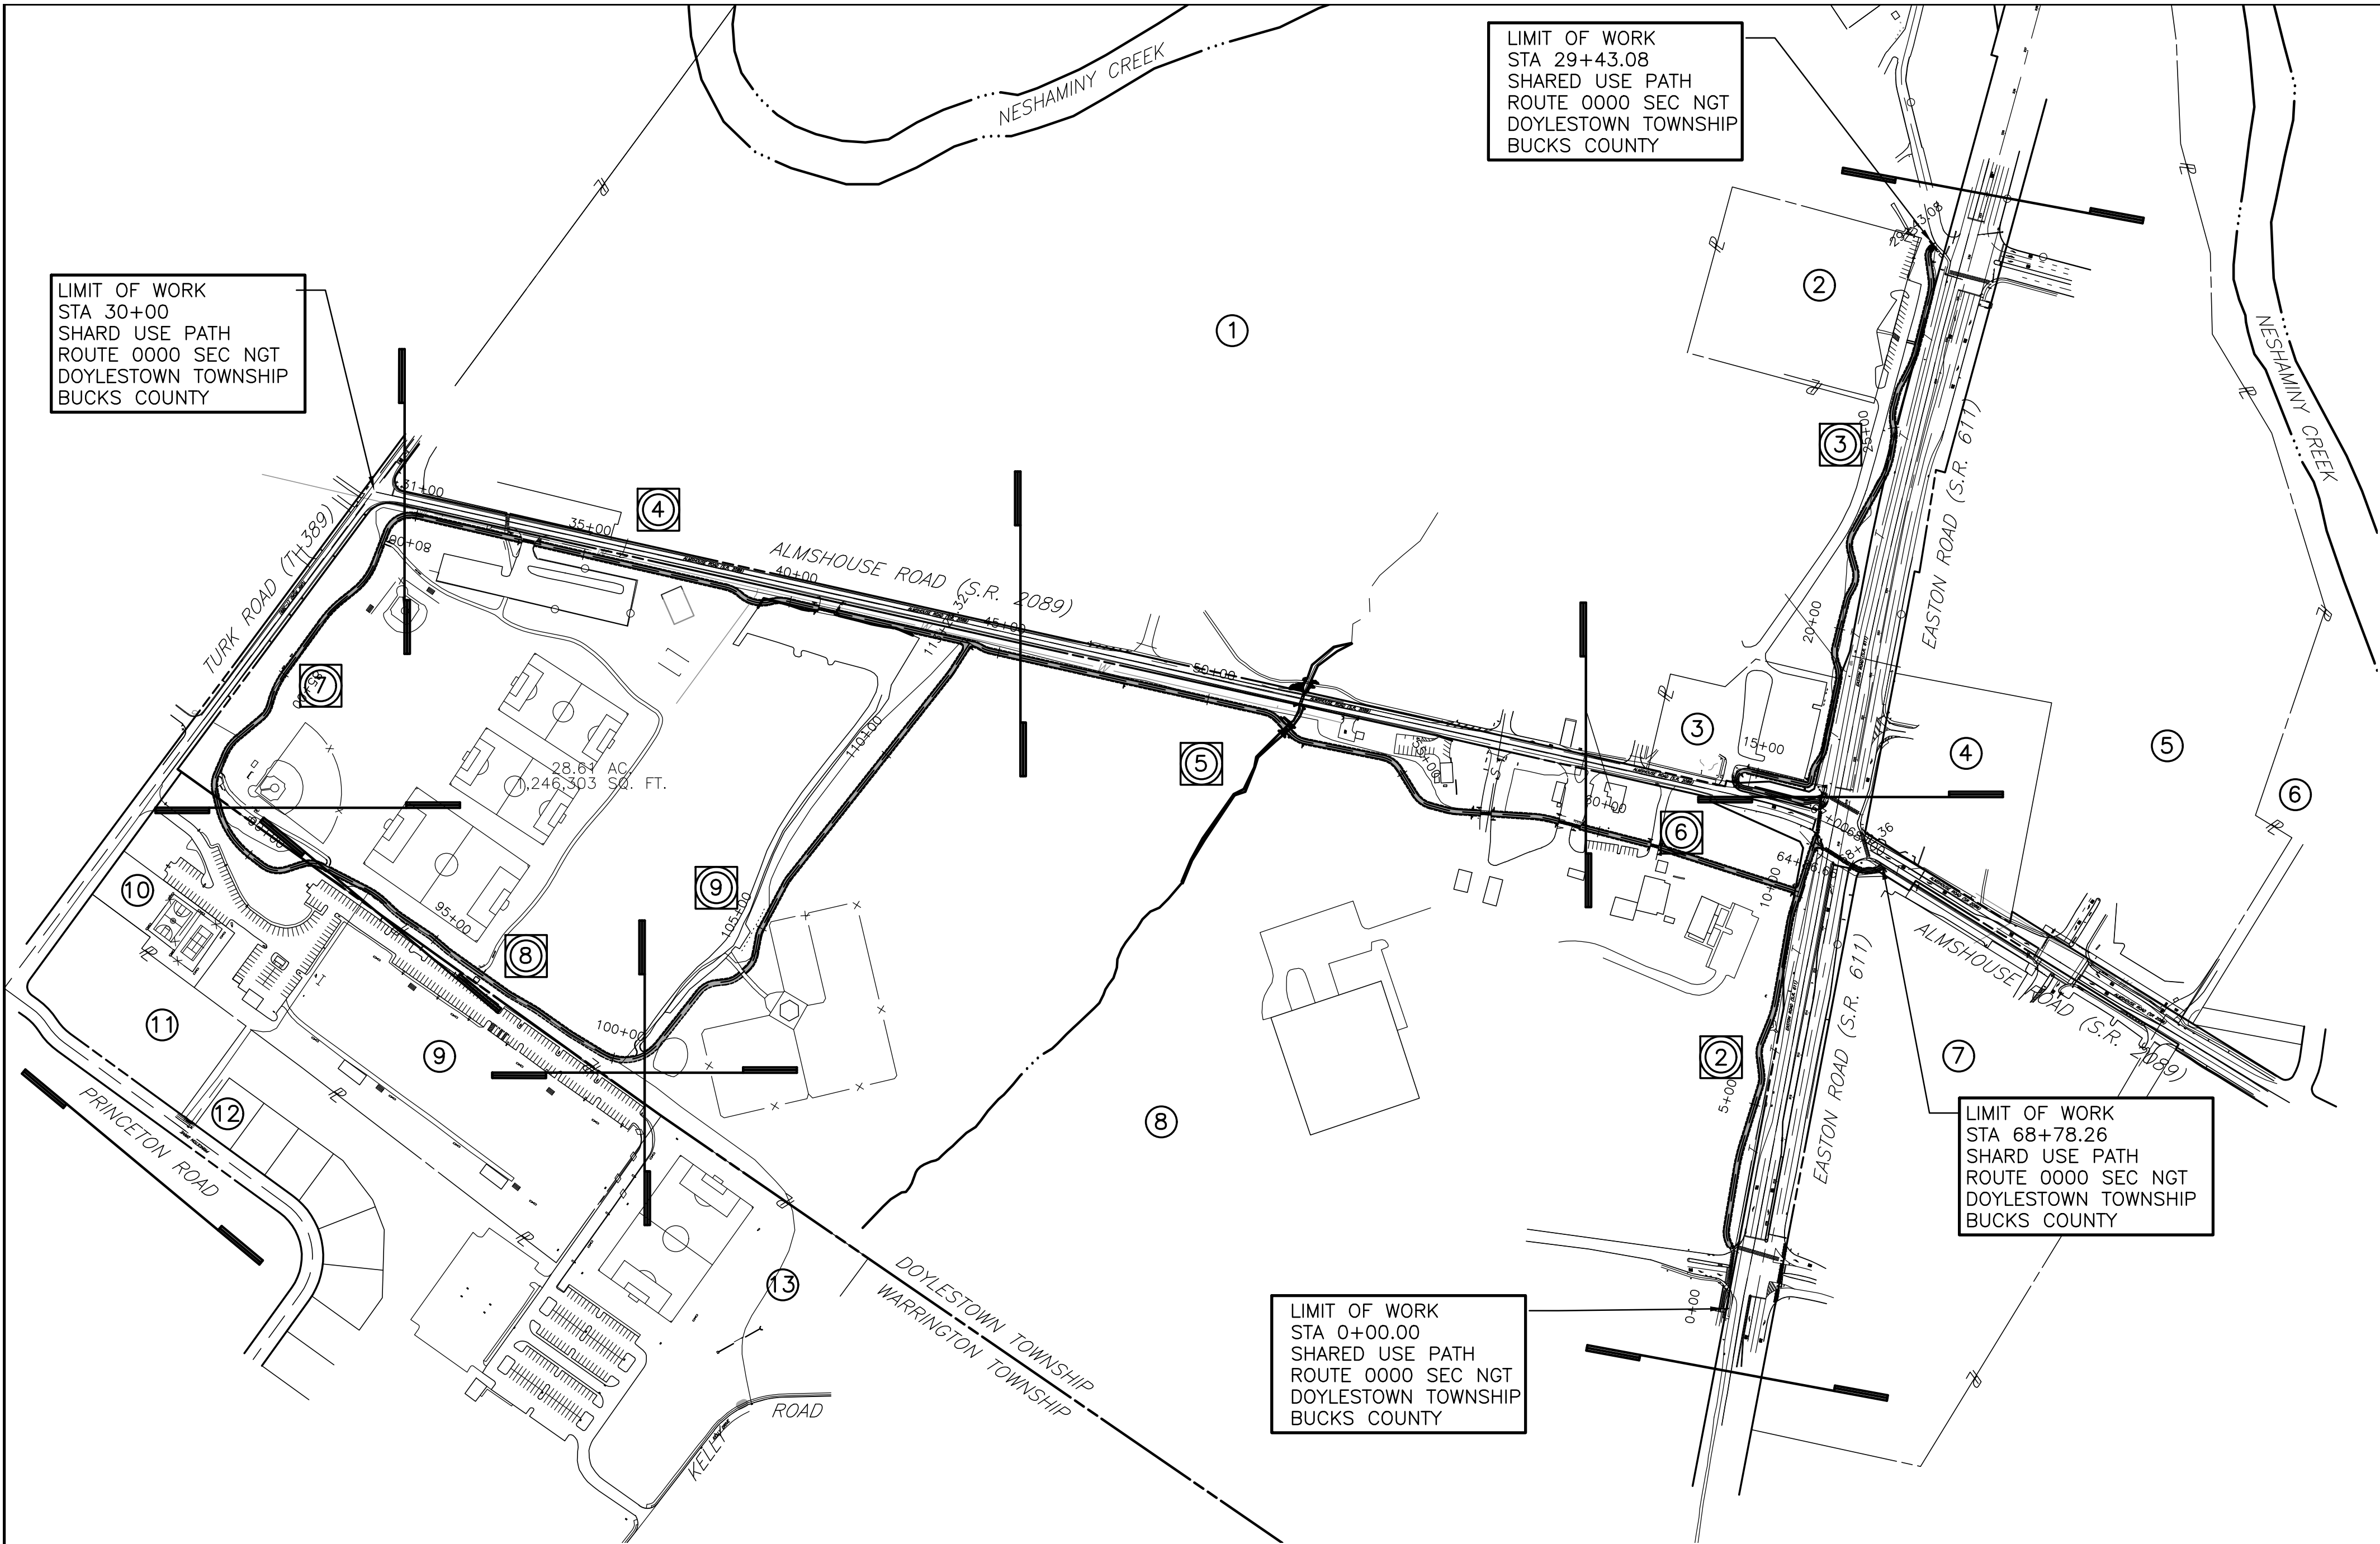


LIMIT OF WORK
STA 29+43.08
SHARED USE PATH
ROUTE 0000 SEC NGT
DOYLESTOWN TOWNSHIP
BUCKS COUNTY

LIMIT OF WORK
STA 30+00
SHARD USE PATH
ROUTE 0000 SEC NGT
DOYLESTOWN TOWNSHIP
BUCKS COUNTY

LIMIT OF WORK
STA 68+78.26
SHARD USE PATH
ROUTE 0000 SEC NGT
DOYLESTOWN TOWNSHIP
BUCKS COUNTY

LIMIT OF WORK
STA 0+00.00
SHARED USE PATH
ROUTE 0000 SEC NGT
DOYLESTOWN TOWNSHIP
BUCKS COUNTY

DISTRICT	COUNTY	ROUTE	SECTION	SHEET
6-0	BUCKS	0000	NGT	1 OF 9
DOYLESTOWN & WARRINGTON TOWNSHIPS				

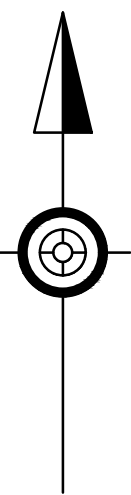

LEGEND



PLAN SHEET NUMBER



SHEET LIMIT



PARCEL IDENTIFICATION NUMBER

SHEET INDEX	
DESCRIPTION	SHEET
INDEX AMP	1
SUMMARY SHEETS	2 TO 9

LIST OF PROPERTY OWNERS


- | | |
|---|---|
| ① N/F THE COUNTY OF BUCKS
TMP 09-014-011 | ⑦ N/F GOODMAN PROPERTIES
TMP 09-014-030-02 |
| ② N/F BUCKS COUNTY HOUSING AUTH.
TMP 09-014-011-03 | ⑧ N/F THE COUNTY OF BUCKS
TMP 09-014-010 |
| ③ N/F THE COUNTY OF BUCKS
TMP 09-014-011-02 | ⑨ N/F WARRINGTON TOWNSHIP
TMP 50-026-044 |
| ④ N/F BLUEBERRY HILL REALTY, LLC
TMP 09-014-037 | ⑩ N/F WARRINGTON TOWNSHIP
TMP 50-026-044-01 |
| ⑤ N/F KRT PROPERTY HOLDINGS
TMP 09-014-037 | ⑪ N/F RICHARD & PATRICIA ATCHISON
TMP 50-026-043 |
| ⑥ C/O BCW&SA
TMP 09-014-037-06 | ⑫ N/F ABRAHAM AND SARAMMA PAPPACHAN
TMP 50-026-172 |
| | ⑬ N/F WARRINGTON TOWNSHIP
TMP 50-026-067 |

SCALE

HORIZONTAL 0 250 500 FEET

INDEX MAP

PREPARED BY:
Boucher & James, Inc.
CONSULTING ENGINEERS
1456 FERRY ROAD - BUILDING 500
DOYLESTOWN, PA 18901
VOICE: (215) 345-9400
FAX: (215) 345-9401

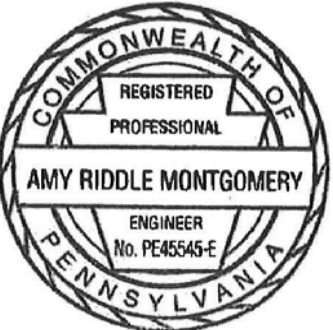

Amy Riddle Montgomery
AMY RIDDLE MONTGOMERY, P.E.
JANUARY 17, 2022
DATE